EXIST. M.P. DATA

1. AREA .....58,246 SF.
2. PERIMETER.....1092'-3" LF.
3. VOLUME.....1,400,000 GALS.
4. TURNOVER.....2,917 GPM / 8 HR.
5. FILTER.....VACUUM DE.

LEGEND

EXIST.	EXISTING
M.P.	EXIST. MAIN POOL
	EXIST. BUILDING WALL
X	EXIST. FENCE LINE
	EXIST. CONCRETE DECK
	LIFEGUARD CHAIR (4)
	DIRECTION OF SLOPE
	POOL LADDER (3)
	EXIST. RAILING
EXP. JT.	EXPANSION JOINT

MEMORIAL ROAD

442'-3" ± EXIST. POOL

EXIST. LADDER

EXIST. TUBE SLIDE

EXIST. DEW DROP WATER FEATURE

152'-6" ± EXIST. POOL

EXIST. BATHHOUSE/COMMUNITY CENTER

FILTER ROOM BELOW DECK

EXIST. LADDER

EXIST. PARKING

EXIST. RAMP

EXIST. WALL

EXIST. CONCESSIONS

EXIST. LADDER TO BE RESET

EXIST. RAILING

EXIST. LIFELINES

EXP. JT. 40'

EXP. JT. 15'

9'-6" DEEP

6'-0" DEEP

5'-0" DEEP

4'-0" DEEP

3'-0" DEEP

2'-0" DEEP

1'-0" DEEP

0" DEEP

BOROUGH OF DORMONT
TOWNSHIP OF MT. LEBANON

TOWNSHIP LINE

BANKSVILLE ROAD

HELEN DRIVE

N

EXIST. SITE PLAN

SCALE: 1'-0" = 20'-0"

WADE ASSOCIATES, LLC.
SWIMMING POOL AND AQUATIC FACILITIES CONSULTANTS
2941 N. FRONT STREET, HARRISBURG, PA 17110
(717) 236-1060 (717) 236-5413 FAX
e-mail: pool@wadeassociates.net

SWIMMING POOL RENOVATIONS
FOR
BOROUGH OF DORMONT
DORMONT BOROUGH - ALLEGHENY COUNTY - PENNSYLVANIA

EXIST. SITE PLAN

DATE: 09-22-08
SCALE: AS NOTED
DRAWN BY: DLS
REVISED:
DRAWING NUMBER: S-101

NEW M.P. DATA

1. AREA .....44,800 SF.
2. PERIMETER.....1915'-4" LF.

LEGEND

EXIST.	EXISTING
M.P.	EXIST. MAIN POOL
	EXIST. BUILDING WALL
X	EXIST. FENCE LINE
	EXIST. CONCRETE DECK
	EXIST. LIFEGUARD CHAIR (4)
EXP. JT.	EXIST. EXPANSION JOINT
	EXIST. RAILING
	POOL LADDER
	DIRECTION OF SLOPE
	NEW POOL DRAINS
	NEW CONCRETE DECK
	NEW LAP LANES

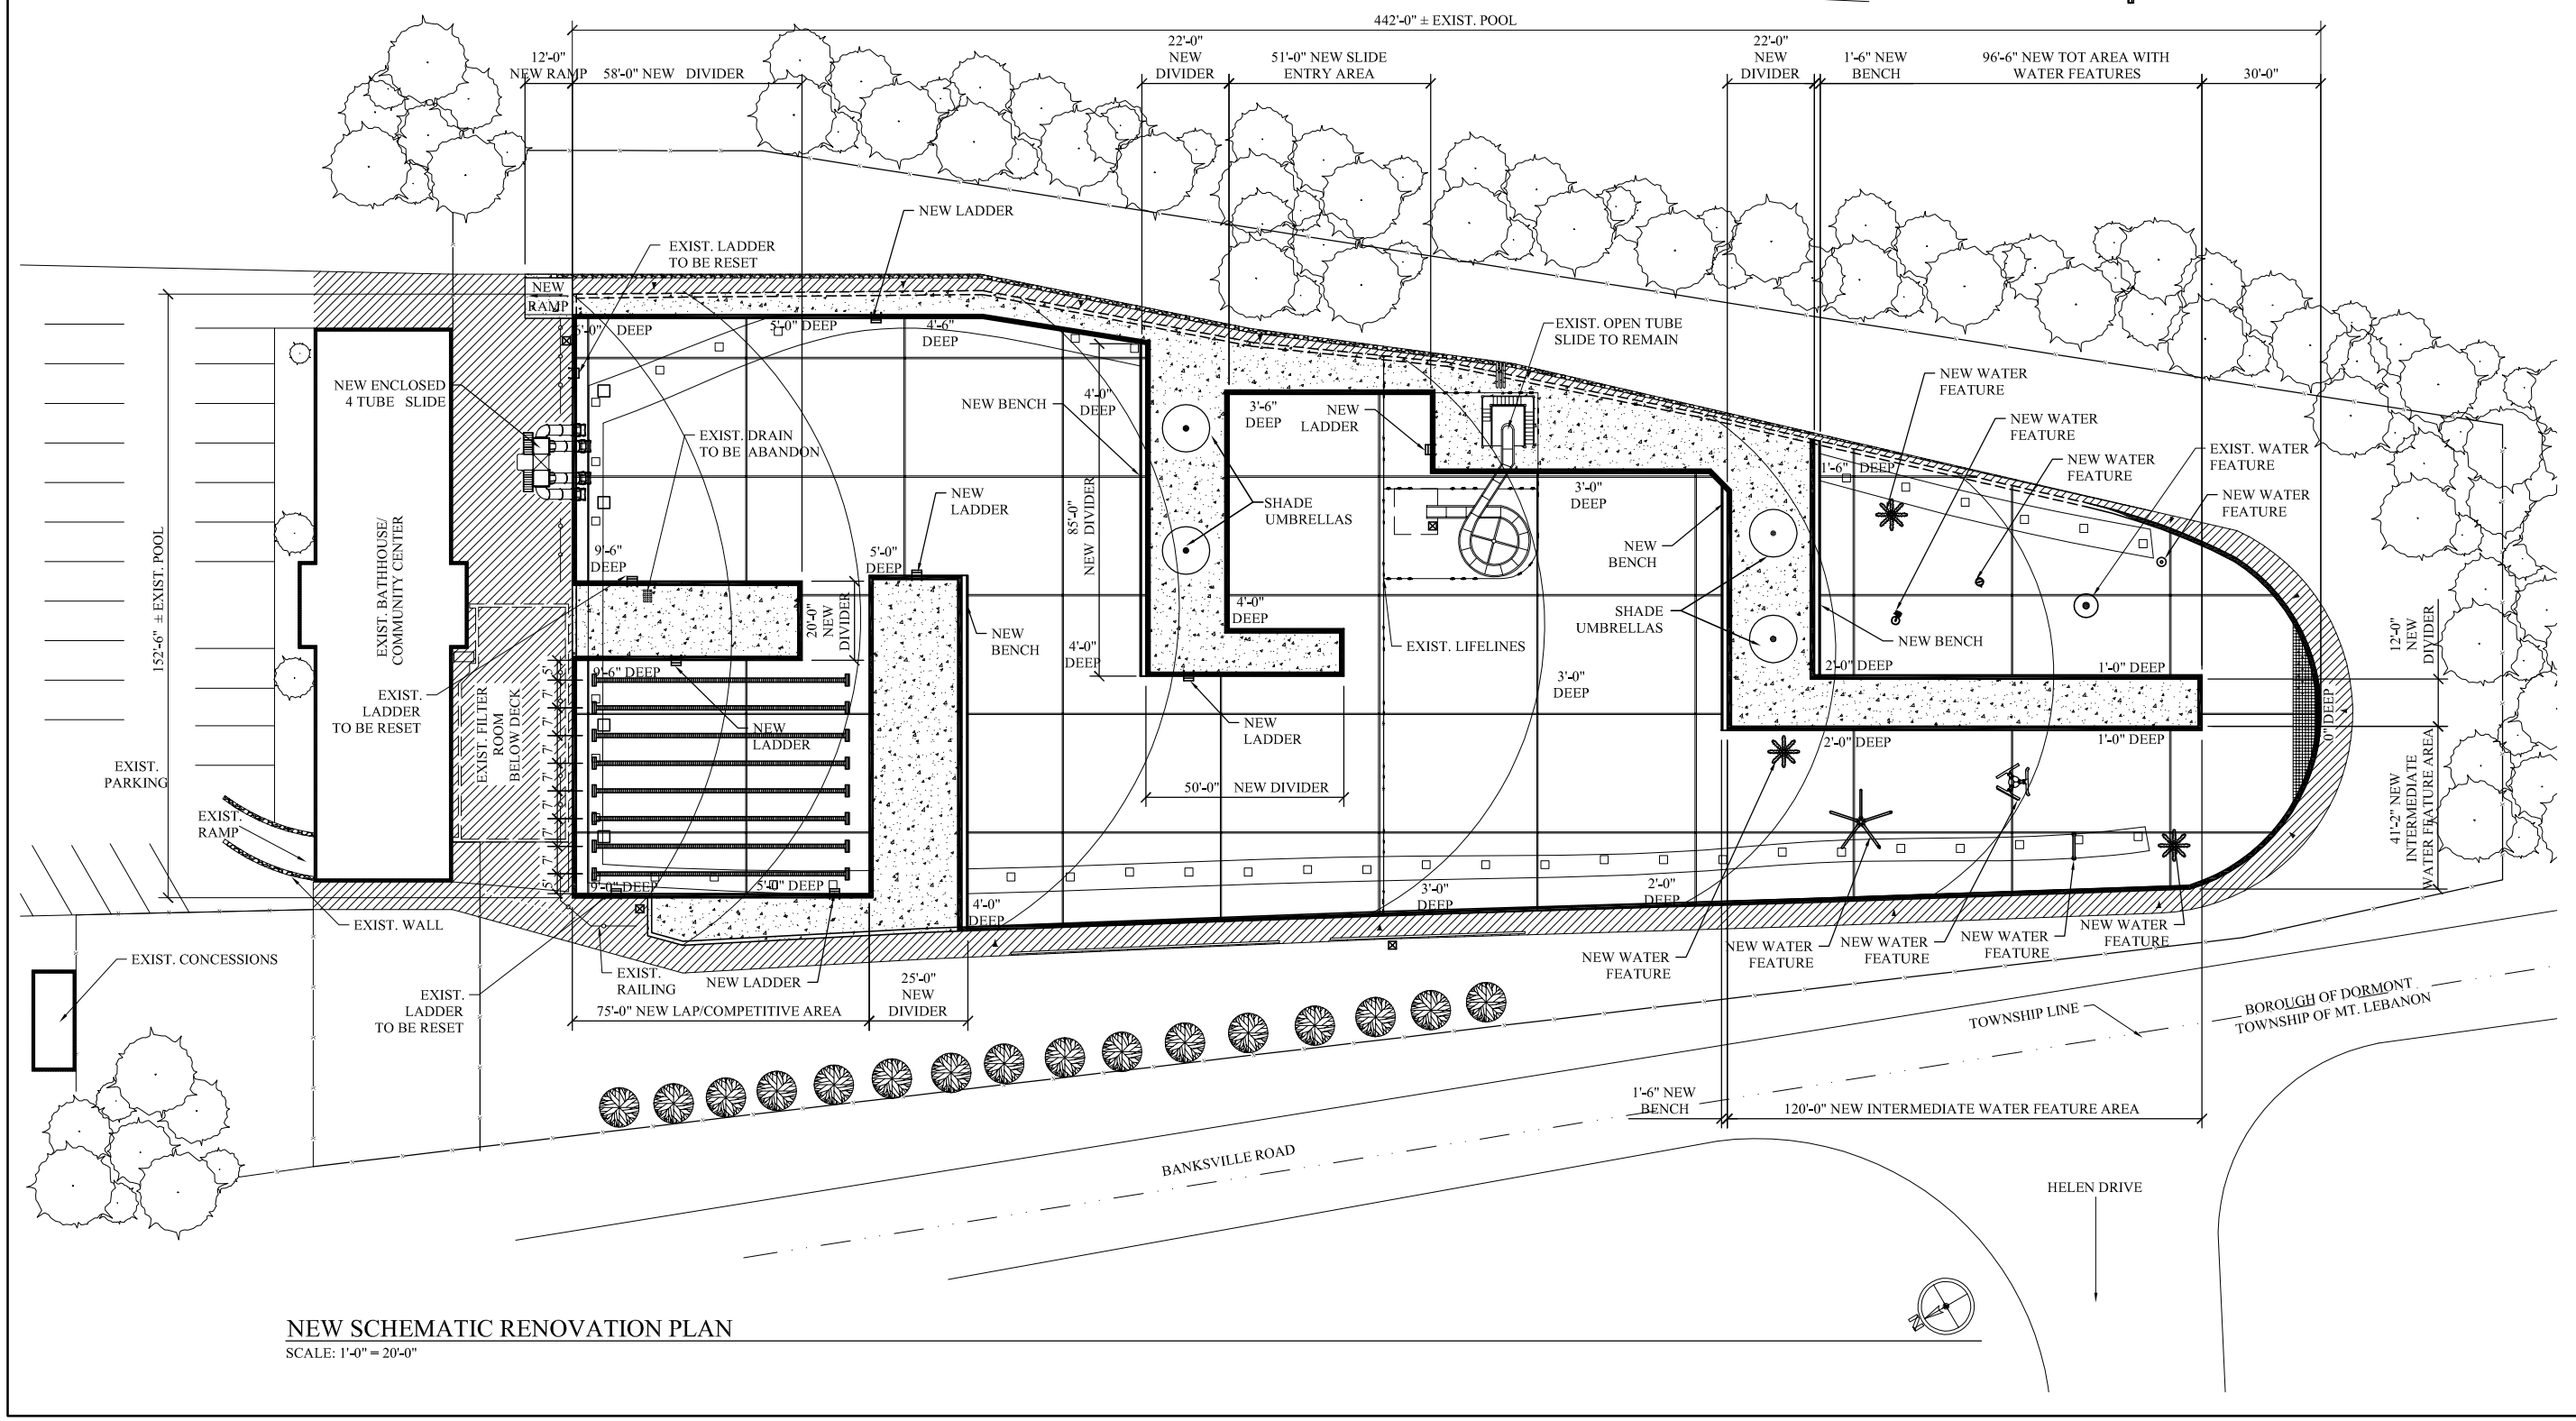

NEW SCHEMATIC RENOVATION PLAN

SCALE: 1'-0" = 20'-0"

WADE ASSOCIATES, LLC.
SWIMMING POOL AND AQUATIC FACILITIES CONSULTANTS
2941 N. FRONT STREET, HARRISBURG, PA 17110
(717) 236-1060 (717) 236-5413 FAX
e-mail: pool@wadeassociates.net

SWIMMING POOL RENOVATIONS
FOR
BOROUGH OF DORMONT
DORMONT BOROUGH - ALLEGHENY COUNTY - PENNSYLVANIA

NEW SCHEMATIC RENOVATION PLAN

DATE: 09-22-08
SCALE: AS NOTED
DRAWN BY: DLS
REVISED:
DRAWING NUMBER: SR-101

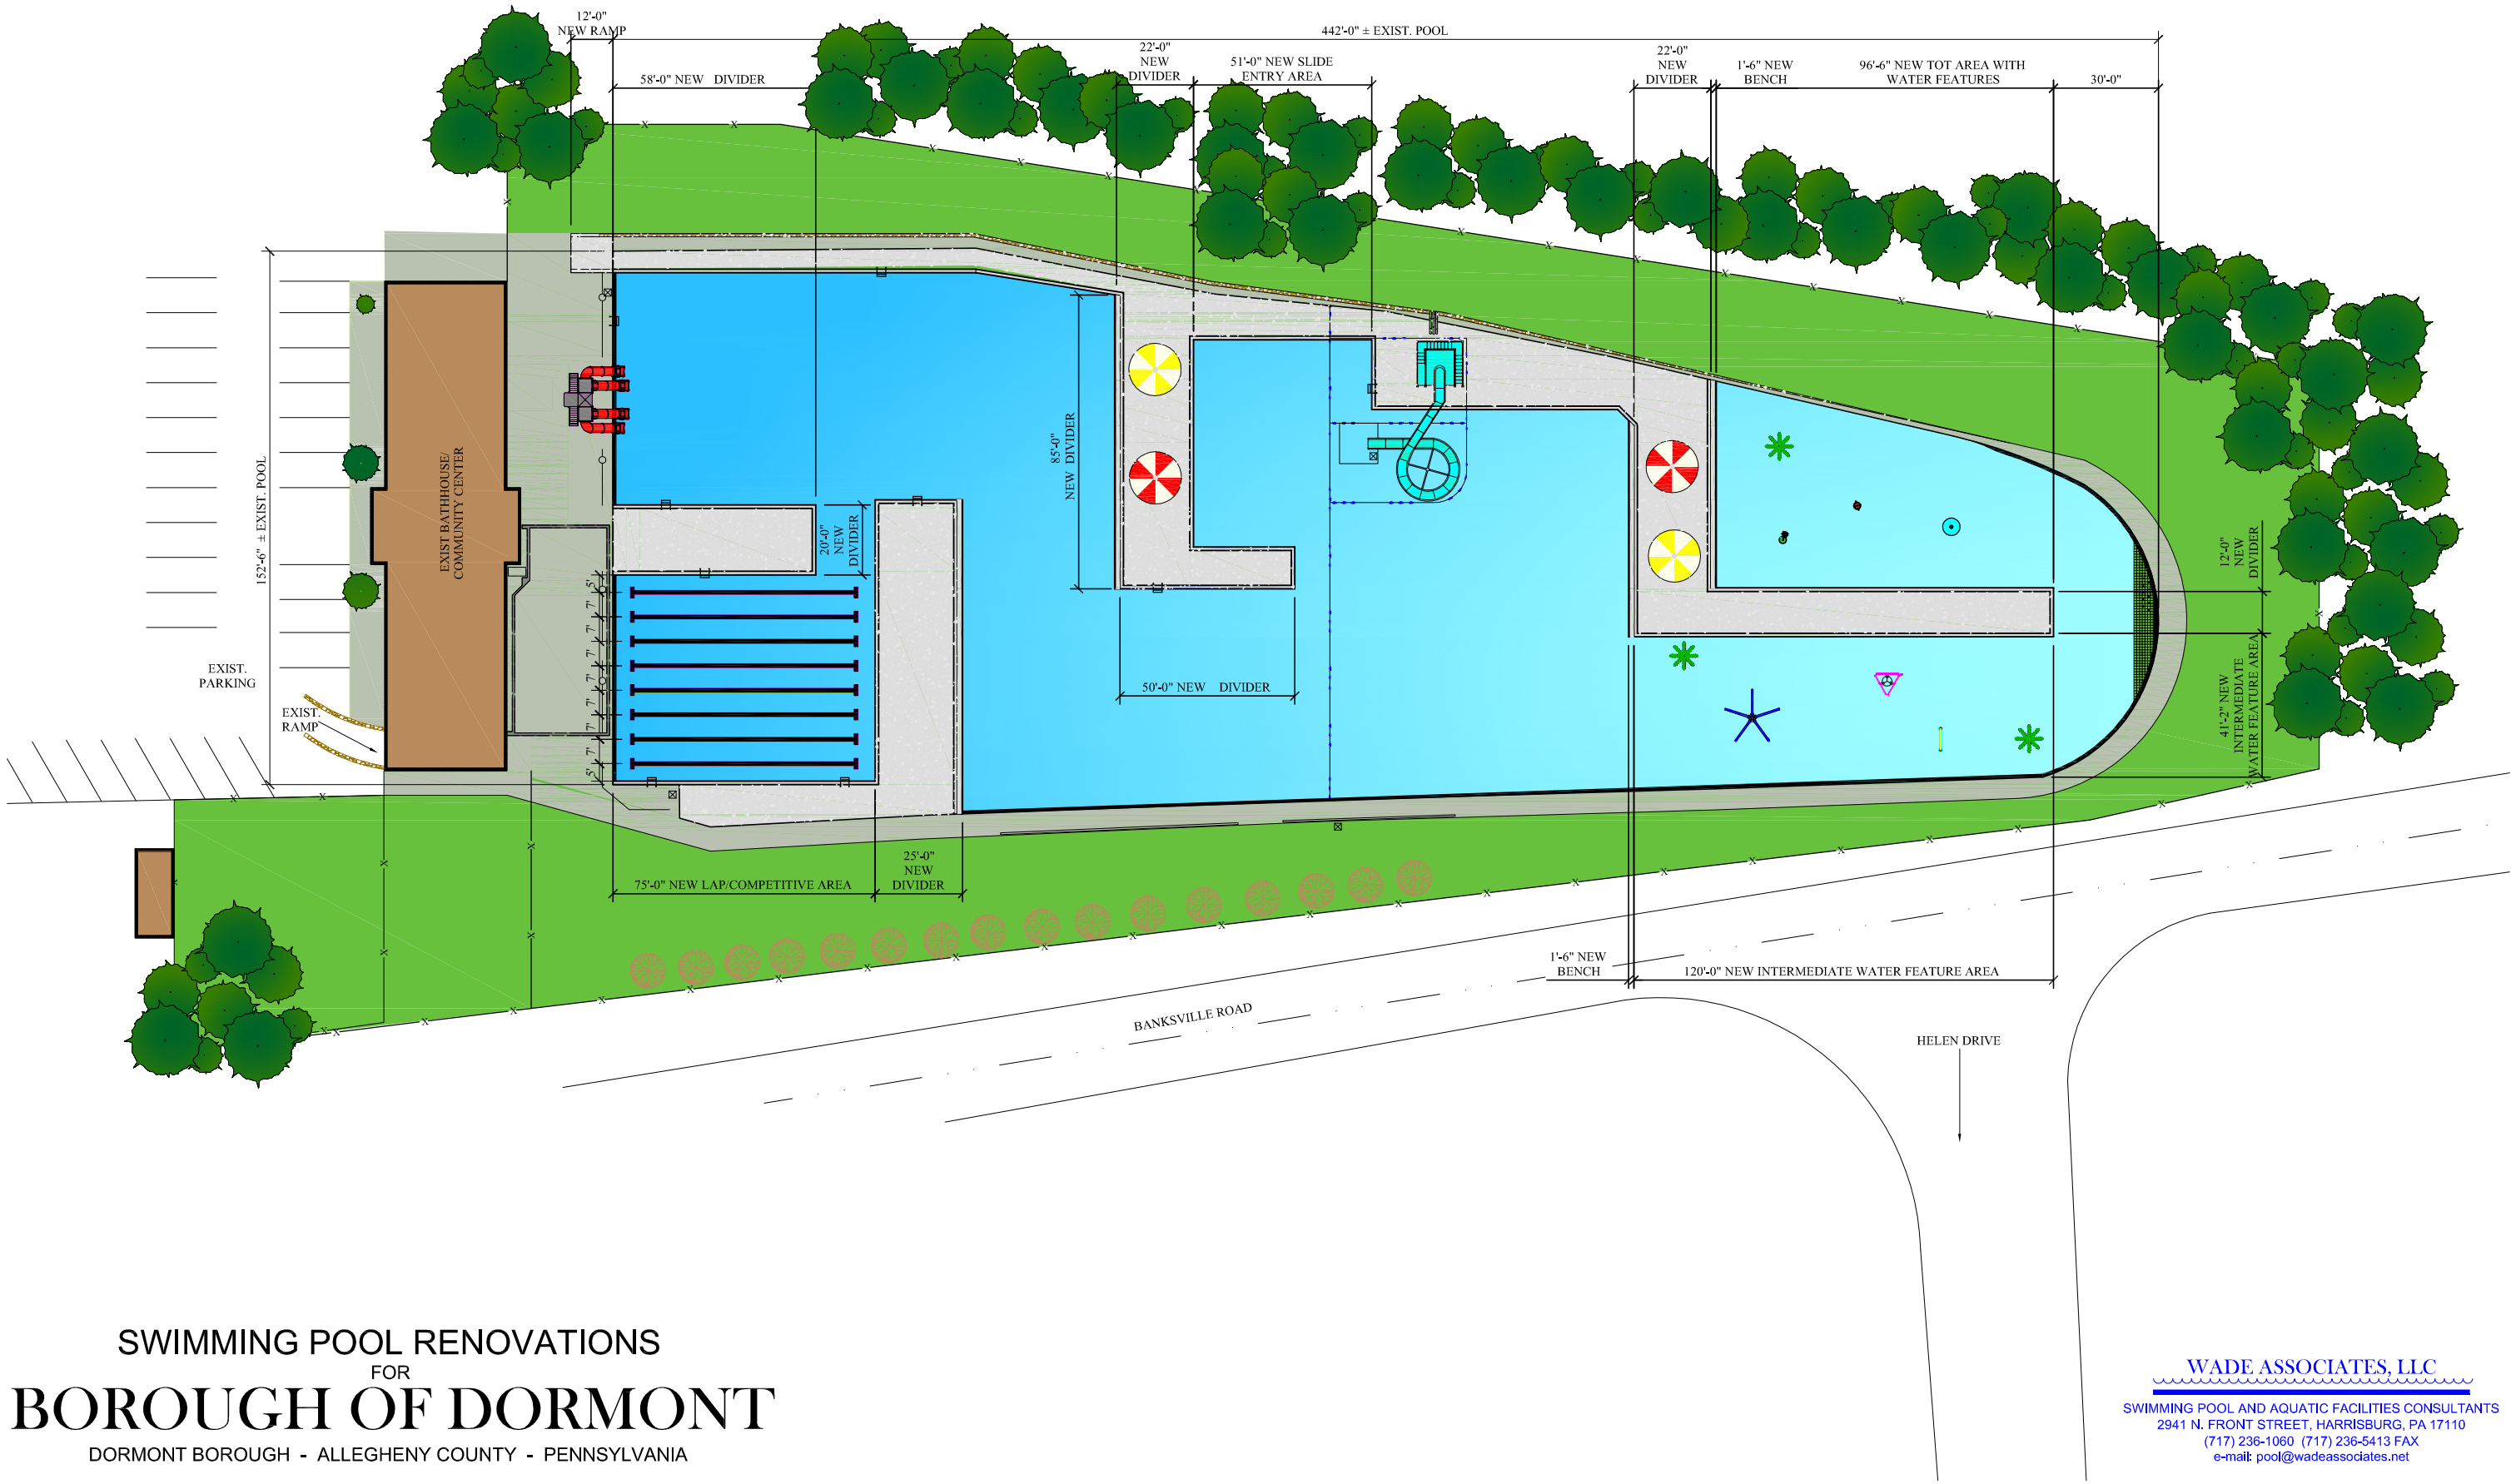

SWIMMING POOL RENOVATIONS

FOR

BOROUGH OF DORMONT

DORMONT BOROUGH - ALLEGHENY COUNTY - PENNSYLVANIA

WADE ASSOCIATES, LLC

SWIMMING POOL AND AQUATIC FACILITIES CONSULTANTS
2941 N. FRONT STREET, HARRISBURG, PA 17110
(717) 236-1060 (717) 236-5413 FAX
e-mail: pool@wadeassociates.net